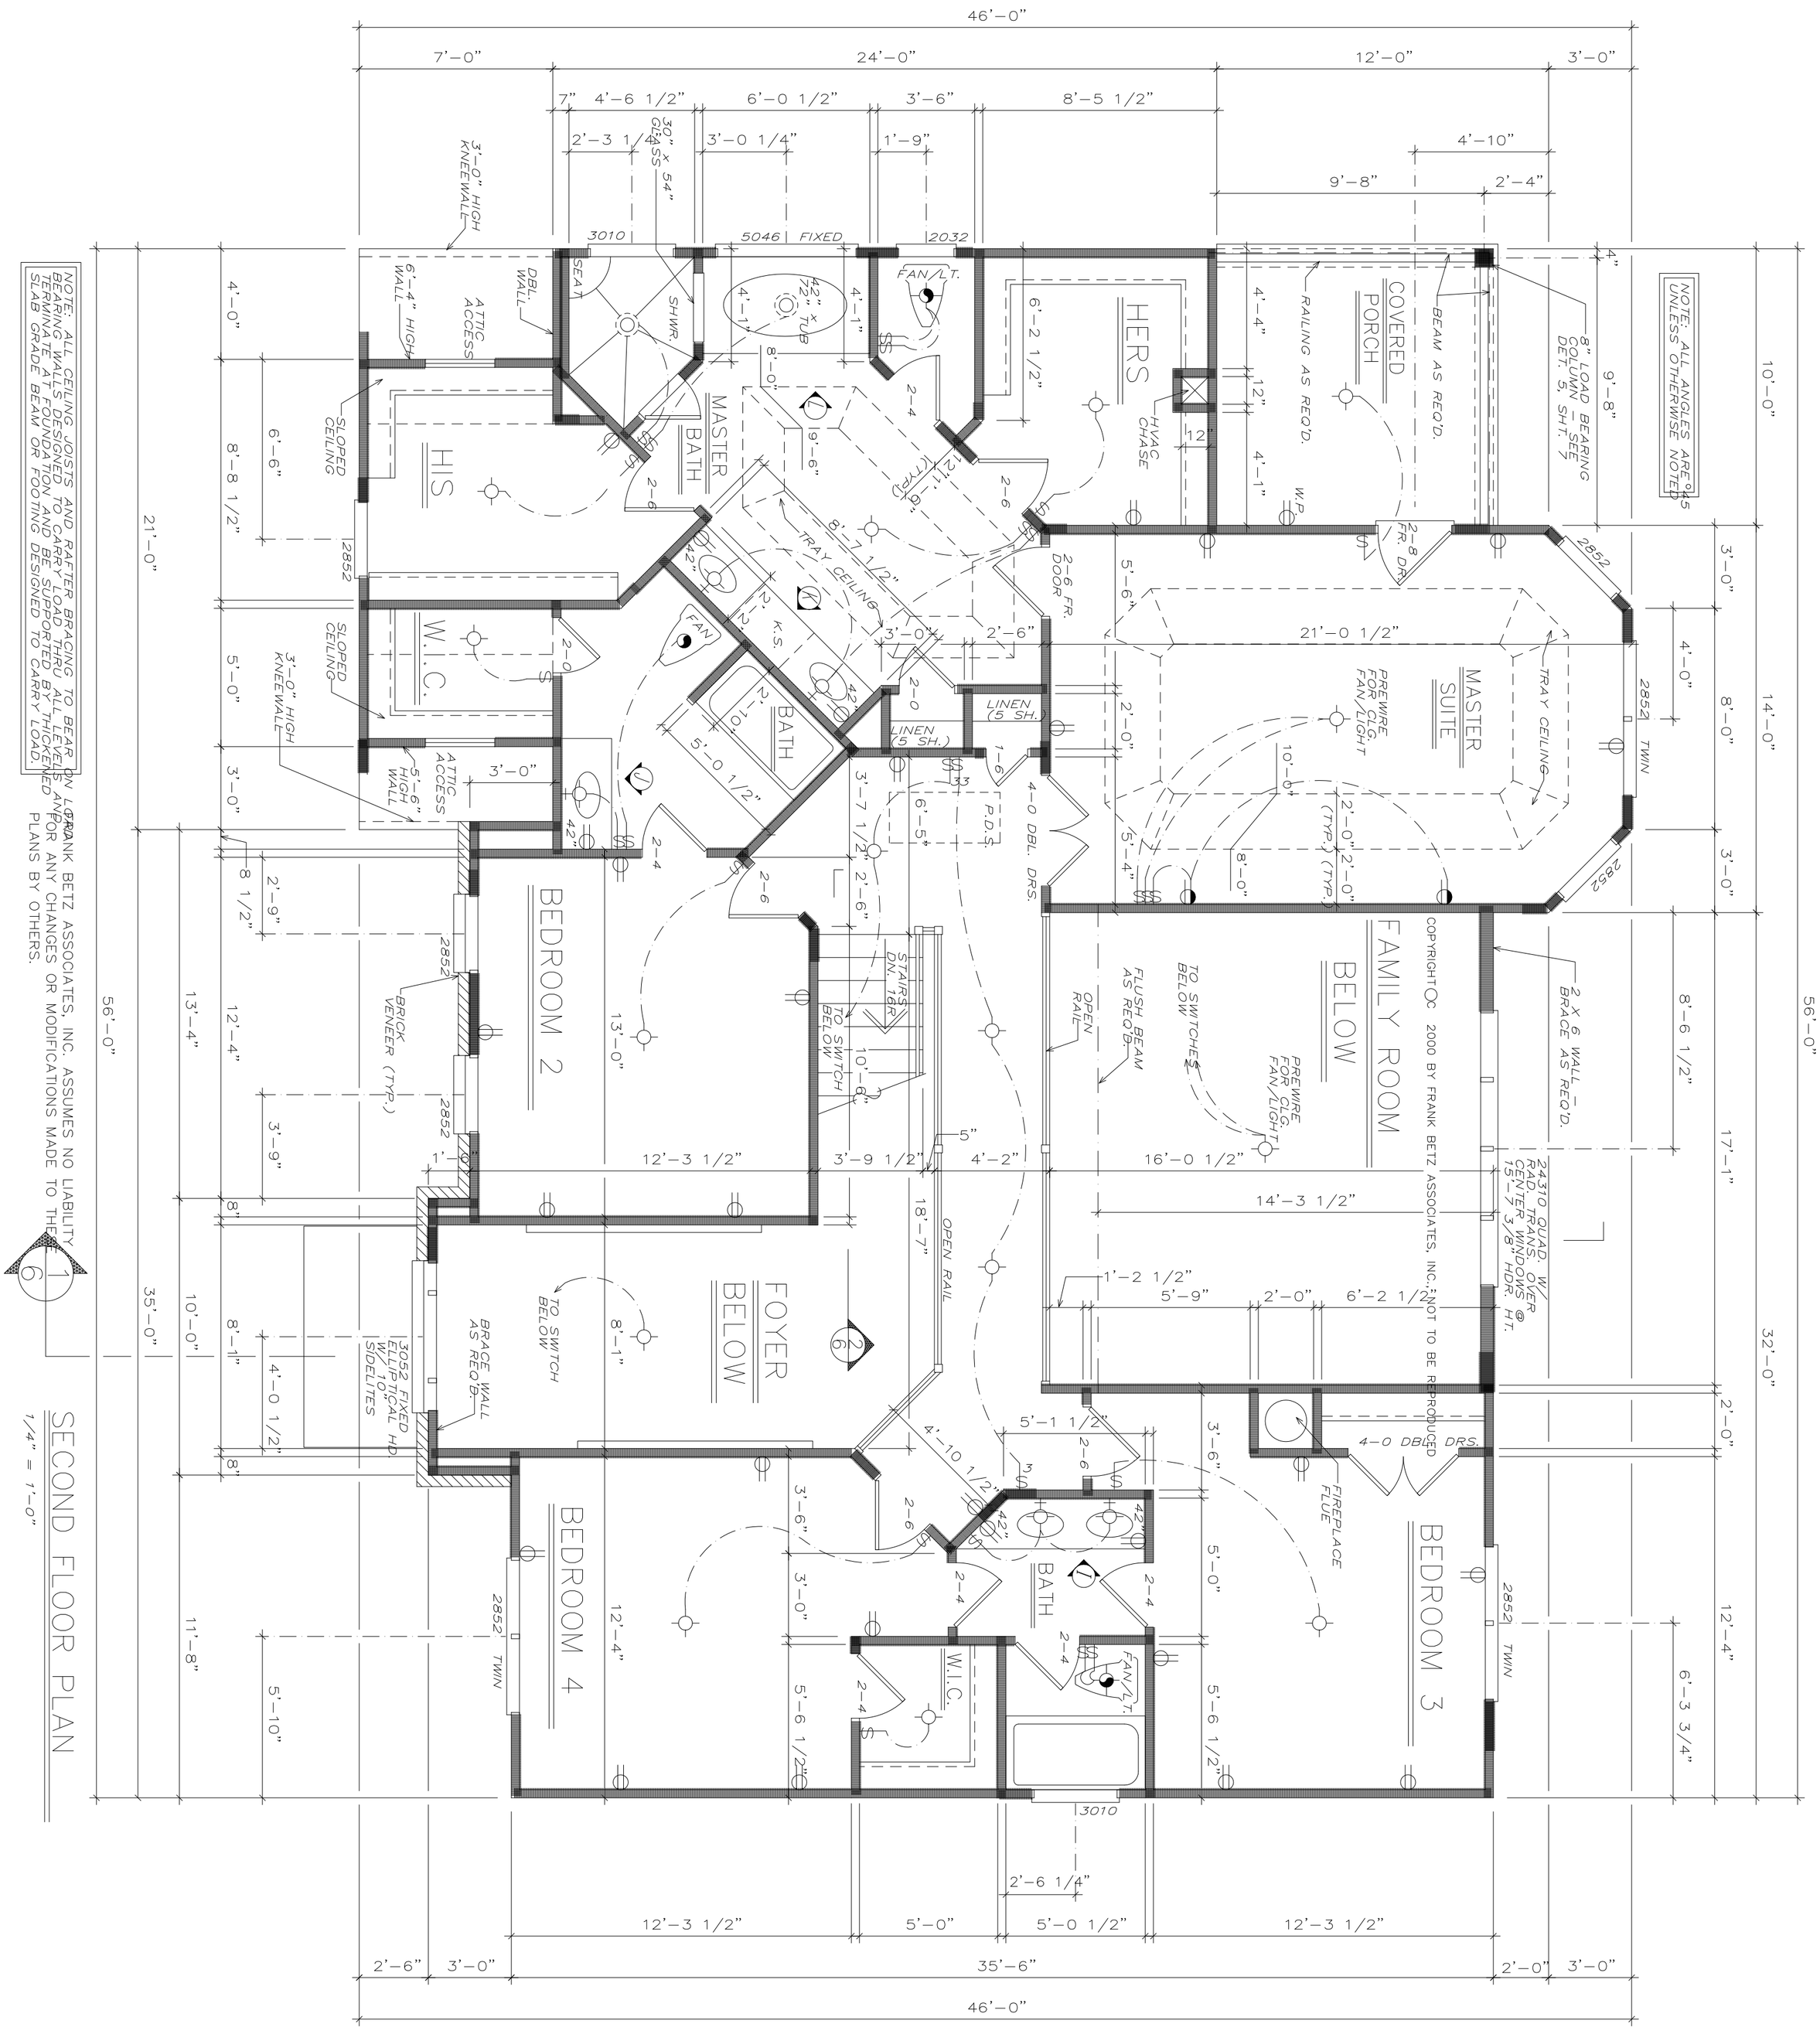

SECOND FLOOR PLAN

1/4" = 1'-0"

DATE 11/27/00

BY PLD CK WMB

FBA
FRANK BETZ ASSOCIATES, INC.
2401 LAKE PARK DRIVE/SUITE 250
SMYRNA, GEORGIA 30080
770/431-0888
www.frankbetz.com

SECOND FLOOR PLAN

THE KEARNEY

HOMEPLANS
DESIGNED FOR TODAY'S MARKET

DATE	REV	DATE	REV

Copyright Frank Betz Associates, Inc. All Rights Reserved. The Duplication, Reproduction, Copying, Sale, Rental, Licensing, or any other distribution or use of these drawings, any portion thereof, or the plans depicted hereon is Strictly Prohibited unless expressly authorized in writing by FBA, Inc.